UNINCORPORATED-RANCHO DOMINGUEZ

TEMPORARY STRIPING PLANS FOR JOINT OUTFALL A UNIT 3C TRUNK SEWER REHABILITAION PHASE III

TEMPORARY STRIPING GENERAL NOTES

1 – ALL TEMPORARY STRIPING WILL BE PAINT (2–COATS).PAVEMENT MARKING WILL BE PAINTED UNLESS OTHERWISE NOTED.
2 – CONTRACTOR TO ESTABLISH AND MAINTAIN PEDESTRIAN AND BICYCLE PATHWAYS AT ALL TIMES DURING CONSTRUCTION.
3 – REMOVAL OF STRIPING SHOULD NOT CAUSE GOUGES IN THE PAVEMENT TO EXCEED A DEPTH OF 1/8 INCH, PER CALTRANS STANDARD SECTION 84–9.03B.
4 – ALL CONFLICTING SIGNING, STRIPING AND PAVEMENT MARKING SHALL BE REMOVED PRIOR TO STARTING WORK.
5 – UNLESS OTHERWISE NOTED, ALL LANE WIDTHS SHALL BE 12' MINIMUM.

PROJECT LOCATIONS

SHEET INDEX

S. NO.	TC NO.	DESCRIPTION
01	TC-00	TITLE PAGE
02	TC-01	TEMPORARY STRIPING ON NB & SB ALAMEDA STREET
03	TC-02	TEMPORARY STRIPING ON NB & SB ALAMEDA STREET
04	TC-03	TEMPORARY STRIPING ON SB ALAMEDA STREET

LEGEND

- TYPE III BARRICADE W/SIGN
- TYPE III BARRICADE W/O SIGN
- TYPE II BARRICADE W/SIGN
- TYPE II BARRICADE W/O SIGN
- DELINEATOR WITH WHITE REFLECTIVE TAPE
- DELINEATOR WITH YELLOW REFLECTIVE TAPE
- TRAFFIC CONE WITH CLIP ON SIGN
- SIGN
- SIGNALIZED INTERSECTION
- [FAB] ARROW PANEL (FLASHING ARROW)
- HIGH LEVEL WARNING DEVICE (FLAGTREE)
- FLAGGER
- TANS — TOW AWAY NO STOPPING ___ TO ___
- TANSAT — TOW AWAY NO STOPPING ANY TIME
- WORK ZONE (ACTIVITY AREA) LIMITS
- WORK ZONE (ACTIVITY AREA) LIMITS WITH FLAGGER
- DIRECTION OF TRAFFIC (NOT PAVEMENT MARKING)
- K–RAIL
- WATER FILLED IN LINE SLED

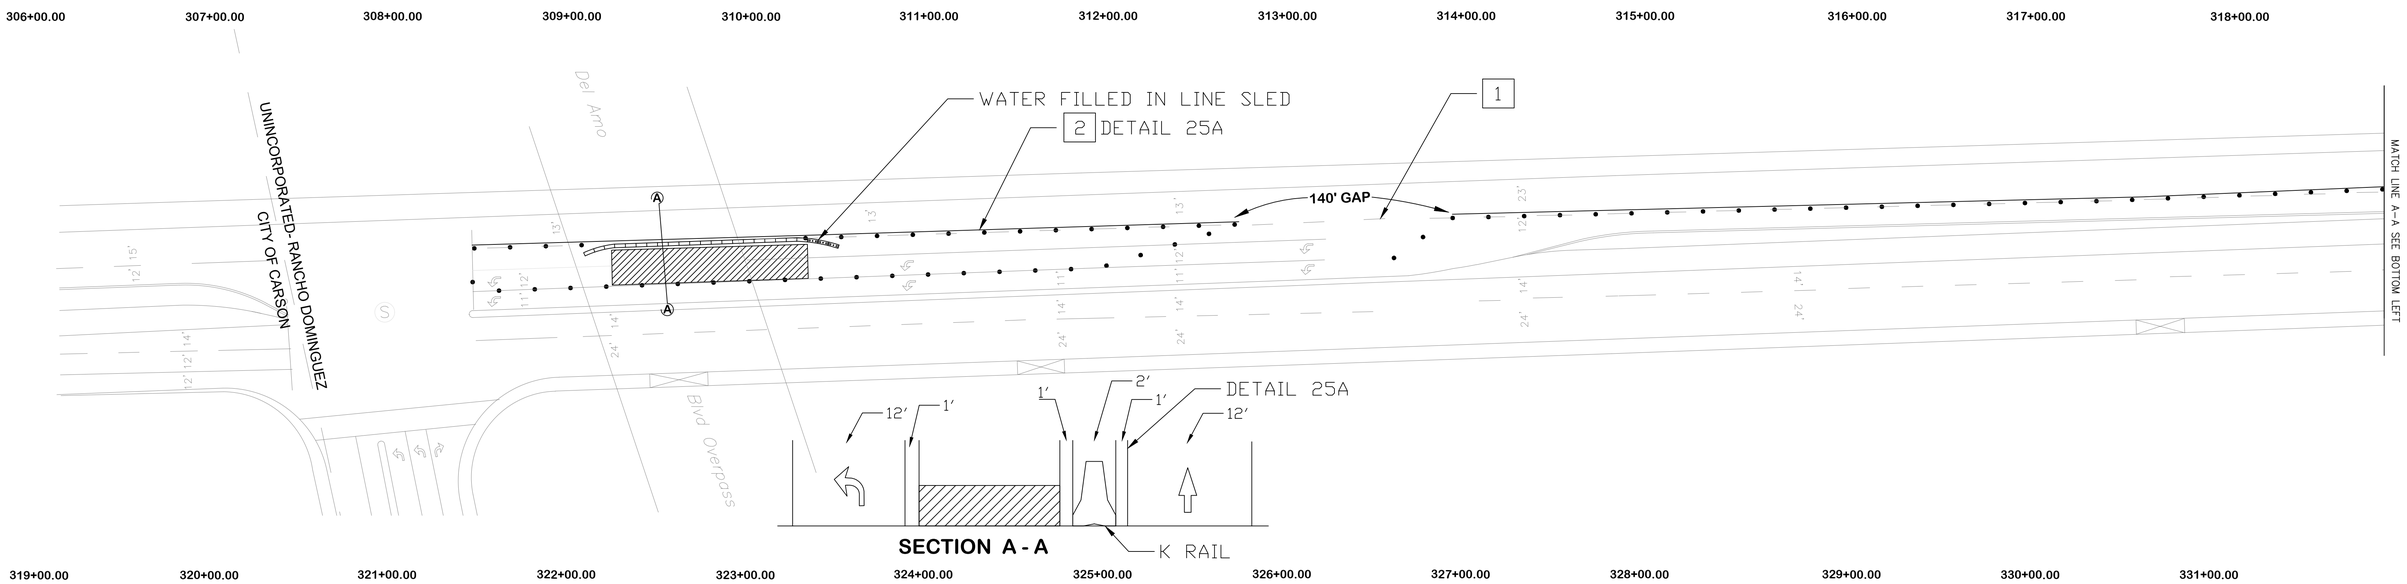

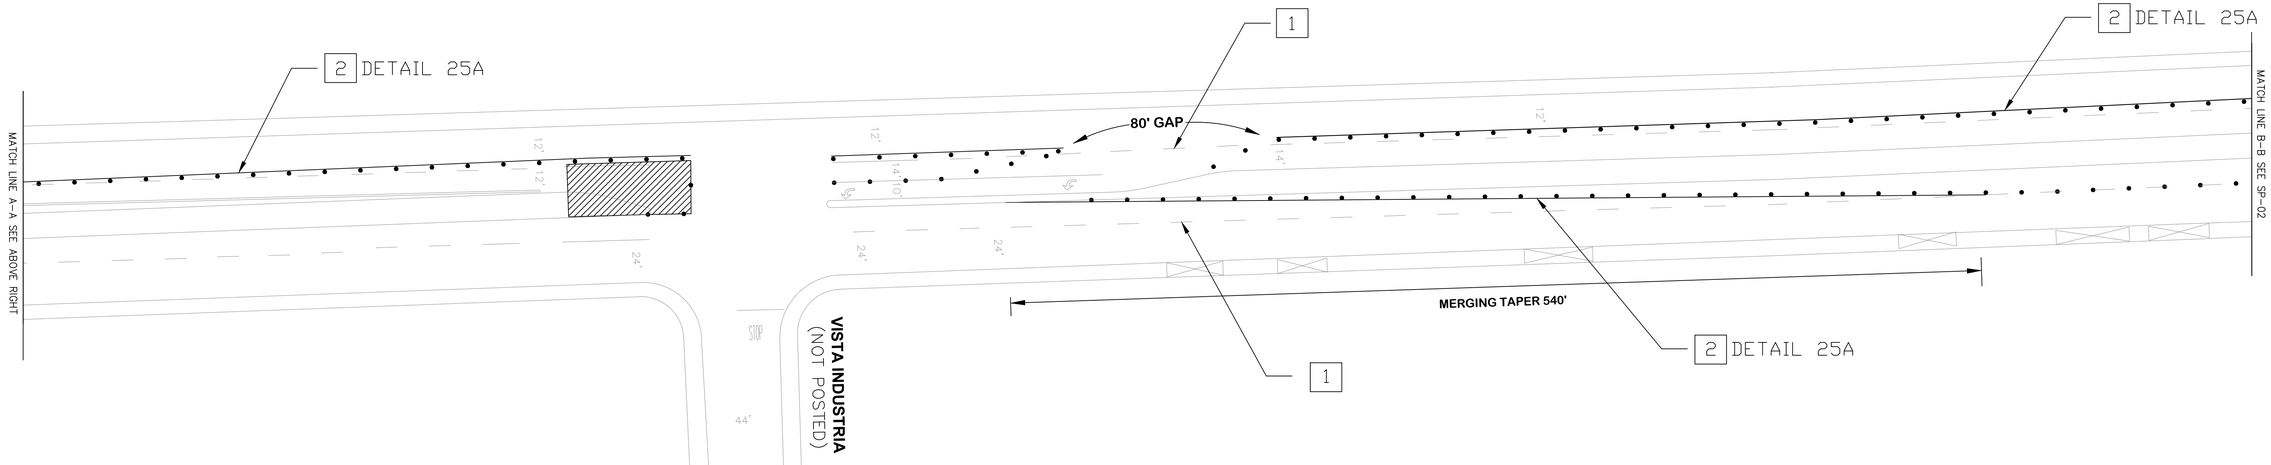

1 REMOVE CONFLICT STRIPING BY GRINDING/SANDBLASTING.

2 INSTALL TEMPORARY STRIPING AS PER THE CALTRANS STANDARD DETAIL.

K-RAIL

WATER FILLED IN LINE SLED

TL-2 Specifications

Weight Empty 835 lbs.
Filled 4,505 lbs.

Length 18' 11"

Width 22 ½"

Height 42"

Speed Rating 45 mph

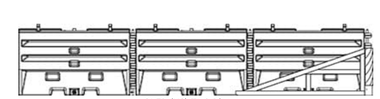

SLED (US) TL-2 Diagram

0' 20' 40' 80' 120'

SCALE 1" = 40'

Under Ground Service Alert of Southern California
Call: TOLL FREE
1-800 227-2600
TWO WORKING DAYS BEFORE YOU DIG

Traffic Control Plans Prepared By:
MZB ENGINEERING
WWW.MZBINC.COM
CELL: 949-254-4792
EMAIL: INFO@MZBINC.COM

REGISTERED PROFESSIONAL ENGINEER
HUMAYUN AZIZ
C75713
EXP.06/30/26
CIVIL
STATE OF CALIFORNIA

DESIGN BY: SYEDA ALIYA FATIMA
REVIEW BY: HUMAYUN AZIZ
APPROVED BY:
HUMAYUN AZIZ, P.E.

CONTRACTOR INFORMATION:
WILLAIM NIBLACK
WILLIAMN@BUNTICH.COM
MLADEN BUNTICH CONSTRUCTION COMPANY
PHONE: (909)952-5577
1500 W. 9TH STREET UPLAND, CA 91786

MARK	REVISIONS	APPR.	DATE

UNINCORPORATED-RANCHO DOMINGUEZ

REVIEWED BY:

DATE

TEMPORARY STRIPING PLAN

JOINT OUTFALL A UNIT 3C TRUNK SEWER REHABILITATION PHASE 3

TEMPORARY STRIPING ON NB & SB ALAMEDA STREET

HORIZ. SCALE: 1"= 40' VERT. SCALE:

SP - 01

SHEET 02 OF 04

L25001826T

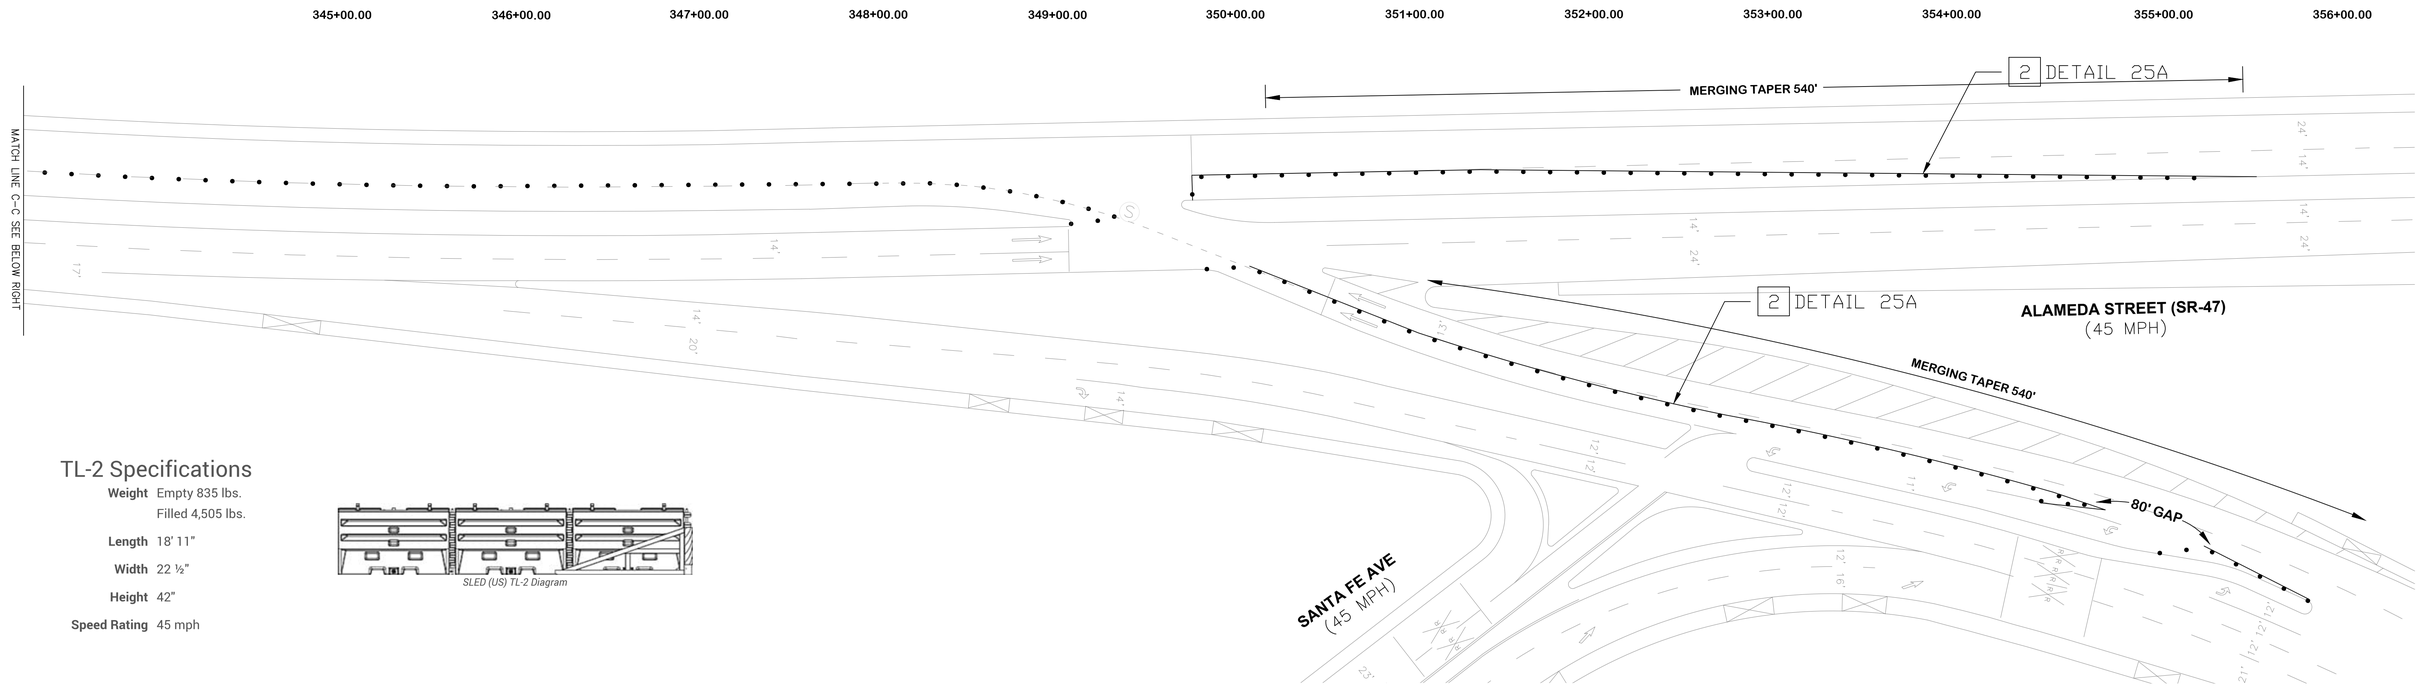

TL-2 Specifications

Weight Empty 835 lbs.
Filled 4,505 lbs.

Length 18' 11"

Width 22 ½"

Height 42"

Speed Rating 45 mph

SLED (US) TL-2 Diagram

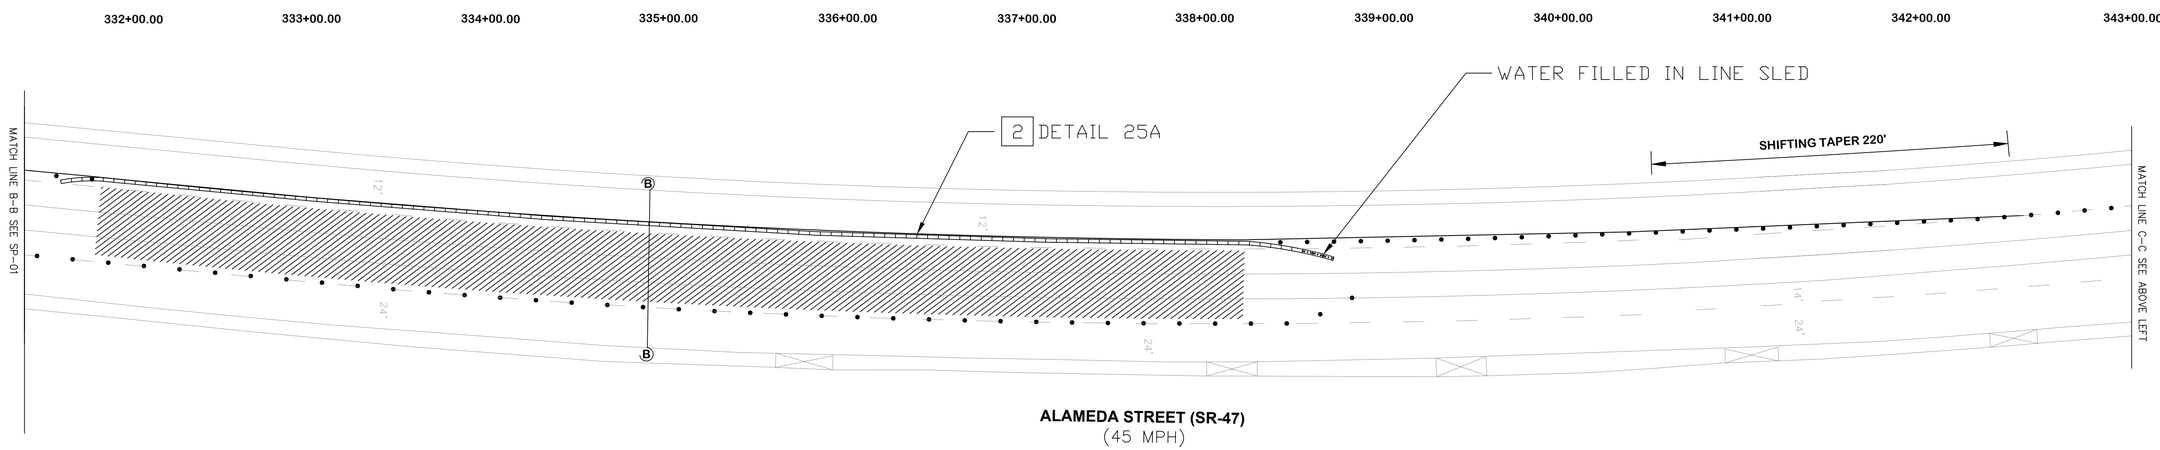

1 REMOVE CONFLICT STRIPING BY GRINDING/SANDBLASTING.

2 INSTALL TEMPORARY STRIPING AS PER THE CALTRANS STANDARD DETAIL.

K-RAIL

WATER FILLED IN LINE SLED

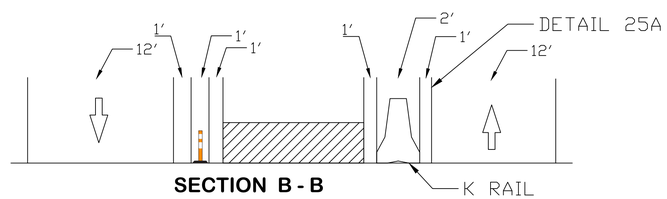

SECTION B - B

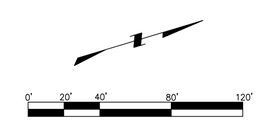

SCALE 1" = 40'

Under Ground Service Alert of Southern California
Call: TOLL FREE
1-800 227-2600
TWO WORKING DAYS BEFORE YOU DIG

Traffic Control Plans Prepared By:
MZB ENGINEERING
WWW.MZBINC.COM
CELL: 949-254-4792
EMAIL: INFO@MZBINC.COM

REGISTERED PROFESSIONAL ENGINEER HUMAYUN AZIZ C75713 EXP.06/30/26 CIVIL STATE OF CALIFORNIA

DESIGN BY: SYEDA ALIYA FATIMA
REVIEW BY: HUMAYUN AZIZ
APPROVED BY:
HUMAYUN AZIZ, P.E.

CONTRACTOR INFORMATION:
WILLAIM NIBLACK
WILLIAMN@BUNTICH.COM
MLADEN BUNTICH CONSTRUCTION COMPANY
PHONE: (909)952-5577
1500 W. 9TH STREET UPLAND, CA 91786

MARK	REVISIONS	APPR.	DATE

UNINCORPORATED-RANCHO DOMINGUEZ

REVIEWED BY:

DATE

TEMPORARY STRIPING PLAN

JOINT OUTFALL A UNIT 3C TRUNK SEWER REHABILITATION PHASE 3

TEMPORARY STRIPING ON ALAMEDA STREET

HORIZ. SCALE: 1"= 40' VERT. SCALE:

SP - 02

SHEET 03 OF 04

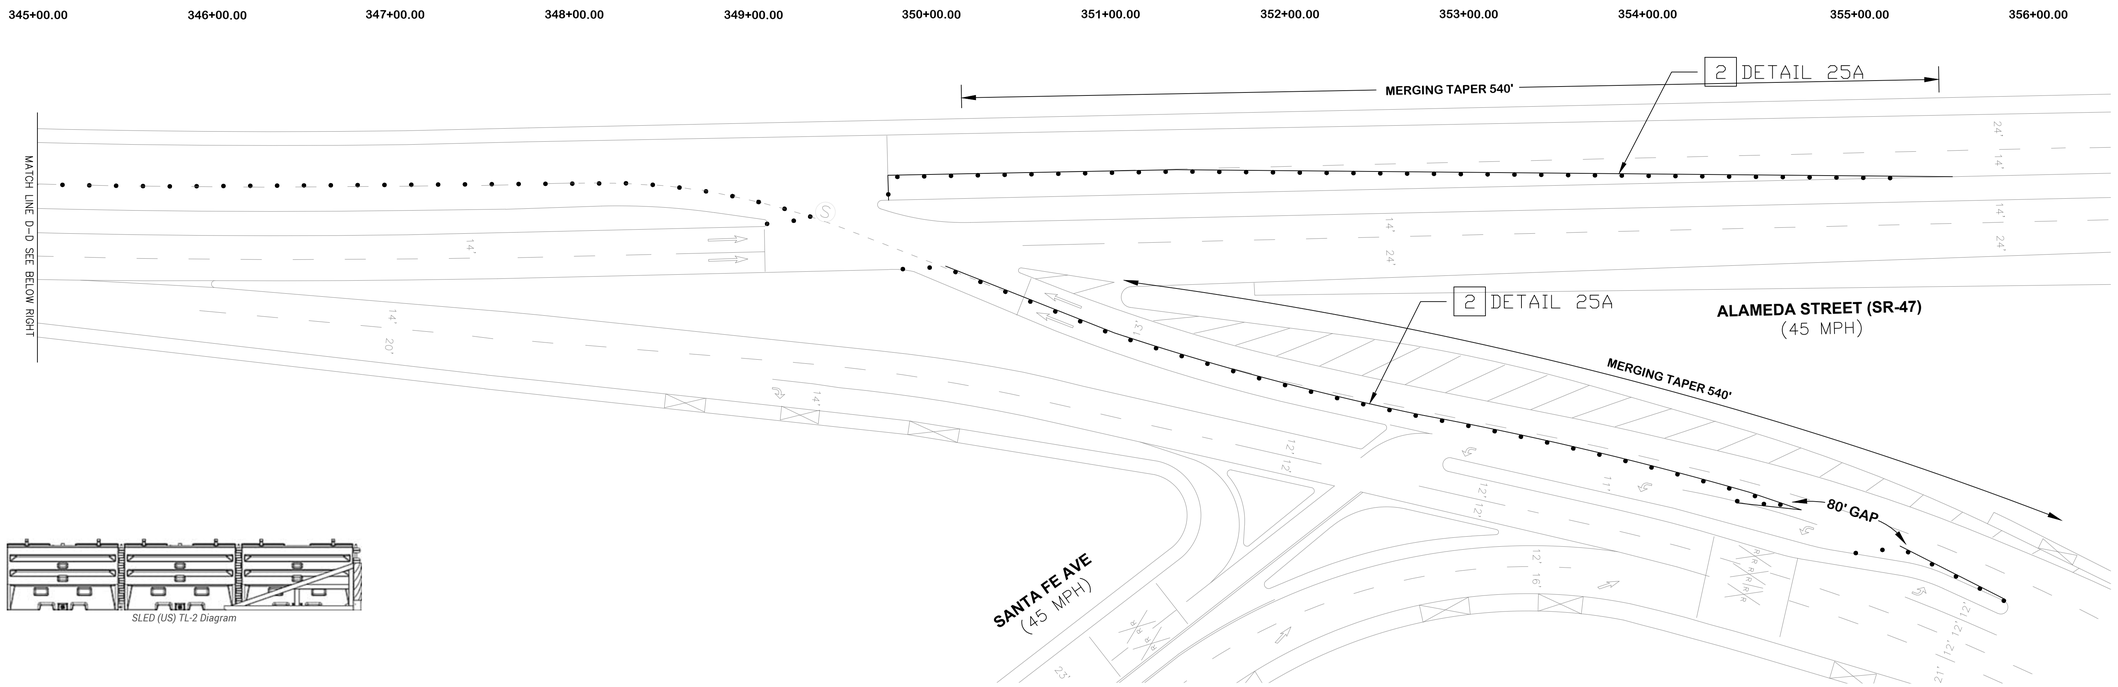

TL-2 Specifications

Weight Empty 835 lbs.
Filled 4,505 lbs.

Length 18' 11"

Width 22 ½"

Height 42"

Speed Rating 45 mph

SLED (US) TL-2 Diagram

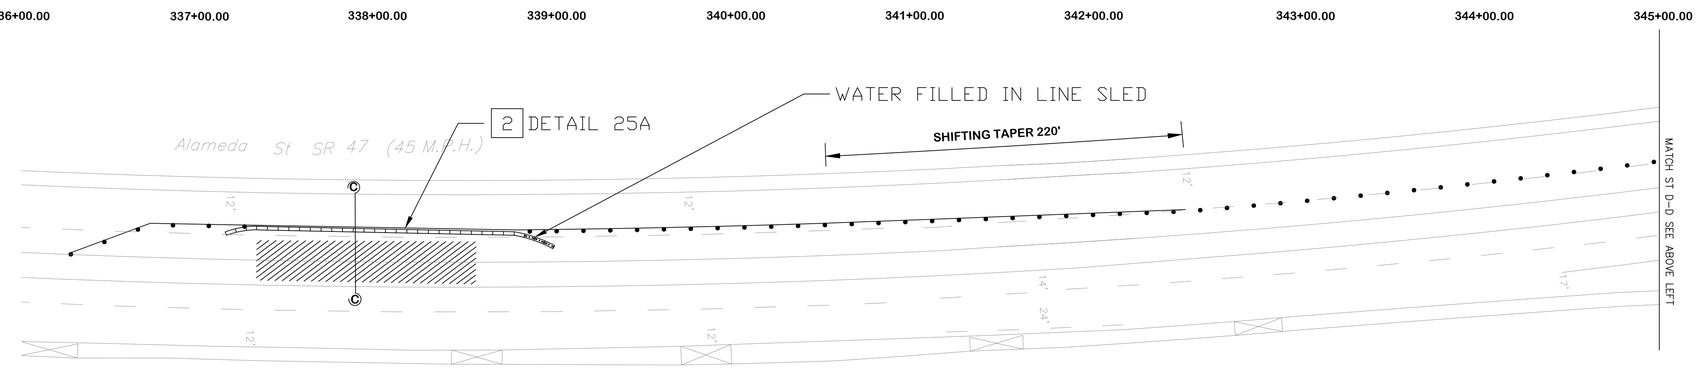

1 REMOVE CONFLICT STRIPING BY GRINDING/SANDBLASTING.

2 INSTALL TEMPORARY STRIPING AS PER THE CALTRANS STANDARD DETAIL.

K-RAIL

WATER FILLED IN LINE SLED

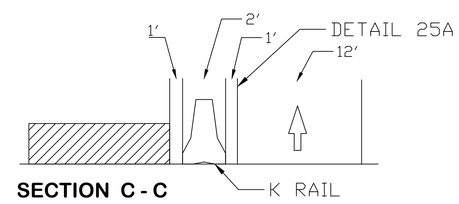

SECTION C - C

0' 20' 40' 80' 120'

SCALE 1" = 40'

Under Ground Service Alert of Southern California
Call: TOLL FREE
1-800 227-2600
TWO WORKING DAYS BEFORE YOU DIG

Traffic Control Plans Prepared By:
MZB ENGINEERING
WWW.MZBINC.COM
CELL: 949-254-4792
EMAIL: INFO@MZBINC.COM

REGISTERED PROFESSIONAL ENGINEER HUMAYUN AZIZ C75713 EXP.06/30/26 CIVIL STATE OF CALIFORNIA

DESIGN BY: SYEDA ALIYA FATIMA
REVIEW BY: HUMAYUN AZIZ
APPROVED BY:
HUMAYUN AZIZ. P.E.

CONTRACTOR INFORMATION:
WILLAIM NIBLACK
WILLIAMN@BUNTICH.COM
MLADEN BUNTICH CONSTRUCTION COMPANY
PHONE: (909)952-5577
1500 W. 9TH STREET UPLAND, CA 91786

MARK	REVISIONS	APPR.	DATE

UNINCORPORATED-RANCHO DOMINGUEZ

REVIEWED BY:

DATE

TEMPORARY STRIPING PLAN

JOINT OUTFALL A UNIT 3C TRUNK SEWER REHABILITATION PHASE 3

TEMPORARY STRIPING ON SB ALAMEDA STREET

HORIZ. SCALE: 1"= 40' VERT. SCALE:

SP - 03

SHEET 04 OF 04